


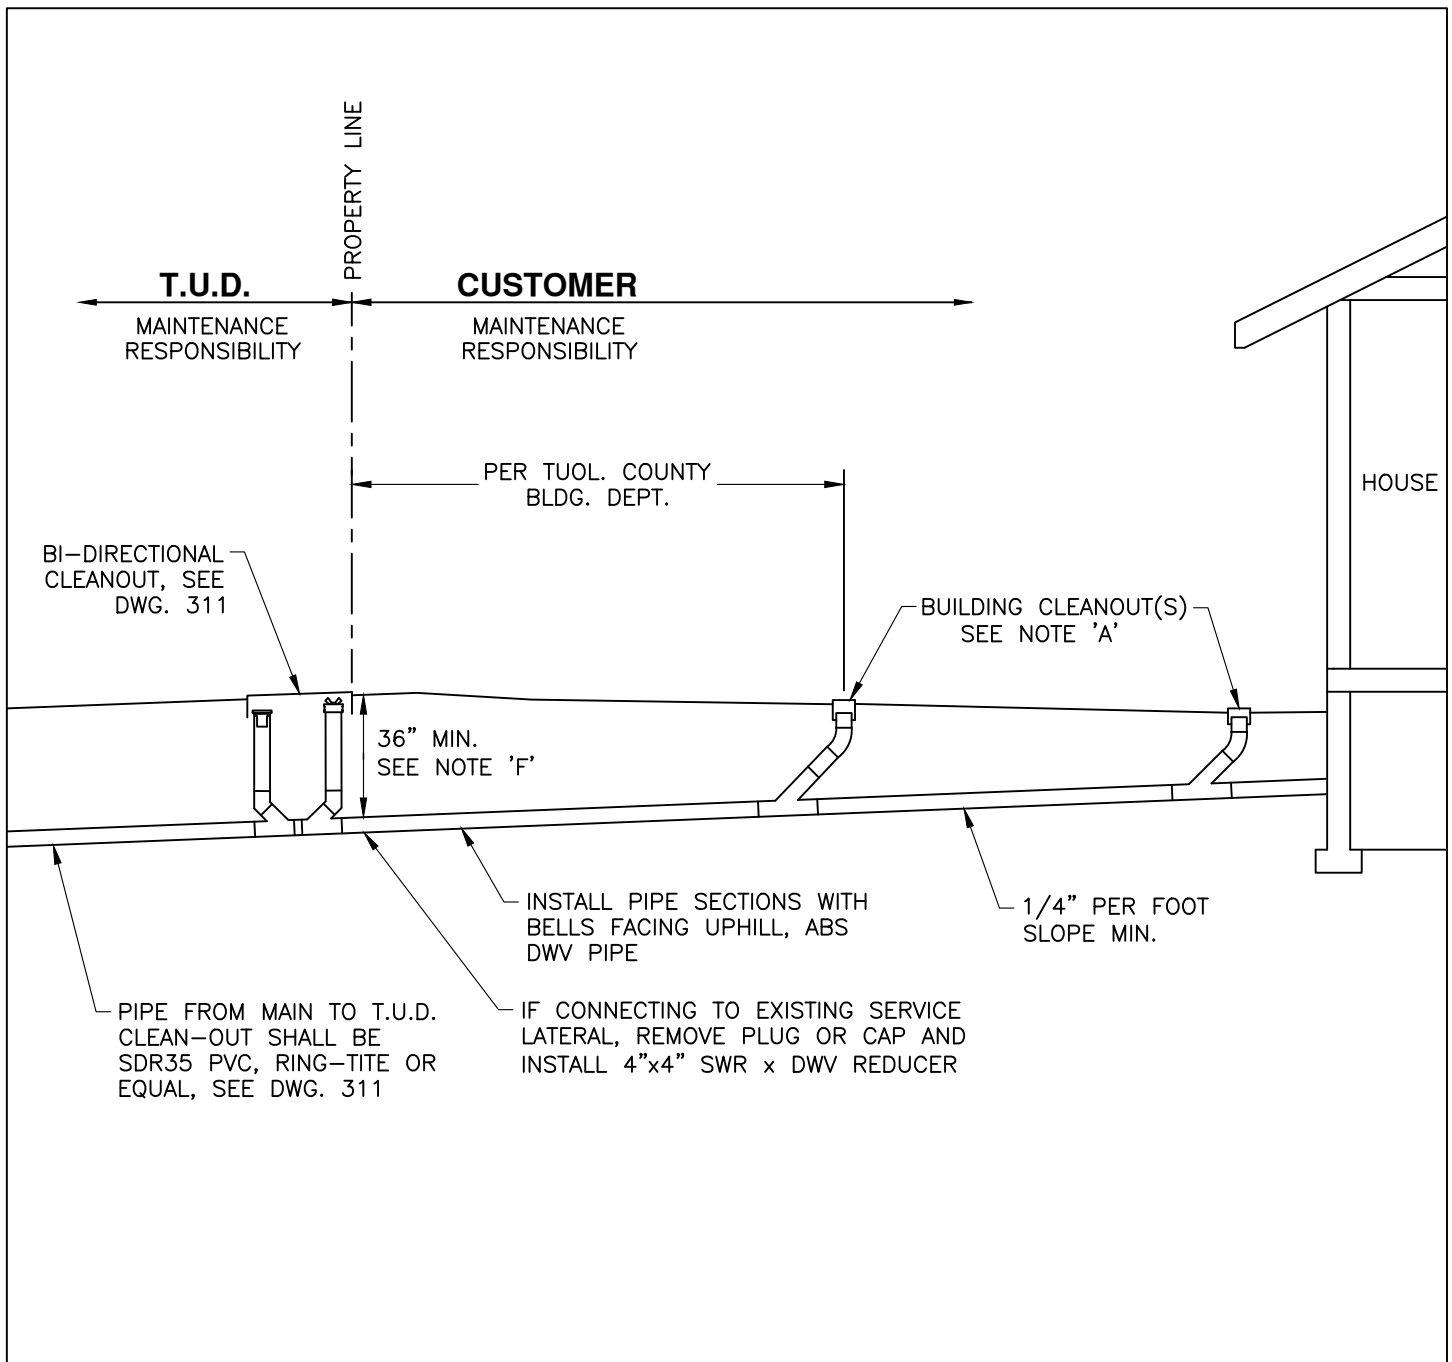

NOTES

- A. SEWER CONNECTIONS AND PIPE INSTALLATION MUST BE INSPECTED BY T.U.D. AND THE COUNTY BUILDING DEPARTMENT PRIOR TO TRENCH BACKFILL. IF SEWER CONNECTION REQUIRES A PUMP, CONTACT BUILDING DEPARTMENT (209-533-5633).
- B. ALL WORK INSIDE AND OUTSIDE OF RESIDENCE MUST CONFORM TO BUILDING DEPARTMENT SPECIFICATIONS AND ALL APPLICABLE COUNTY CODES.
- C. WHERE A SEWER LATERAL HAS NOT BEEN STUBBED OUT TO THE PROPERTY LINE, CUSTOMER SHALL BE RESPONSIBLE FOR ALL COSTS AND APPLICABLE ENCROACHMENT PERMITS FOR WORK DONE WITHIN THE RIGHT-OF-WAY.
- D. OWNERS OF EXISTING RESIDENCES WITH SEPTIC SYSTEMS MUST HAVE THE SEPTIC TANK PUMPED AND FILLED WITHIN ONE WEEK OF CONNECTING TO T.U.D. SEWER MAIN. ABANDONED SEPTIC TANK MUST BE INSPECTED BY THE COUNTY HEALTH DEPT.
- E. APPLICATION AND CONNECTION FEES MUST BE SUBMITTED TO T.U.D. PRIOR TO CONNECTION.
- F. IF T.U.D. LATERAL IS LESS THAN 36" DEEP, USE MIN. SLOPE OF 1/4" PER FOOT FOR COVER.